


6.90 1
6.30 2
5.70 3
5.10 4
4.50 5
3.90 6
3.35 7
2.75 8
2.15 9
1.55 10
0.95 11
0
0.95 12
2.40 13
2.90 14

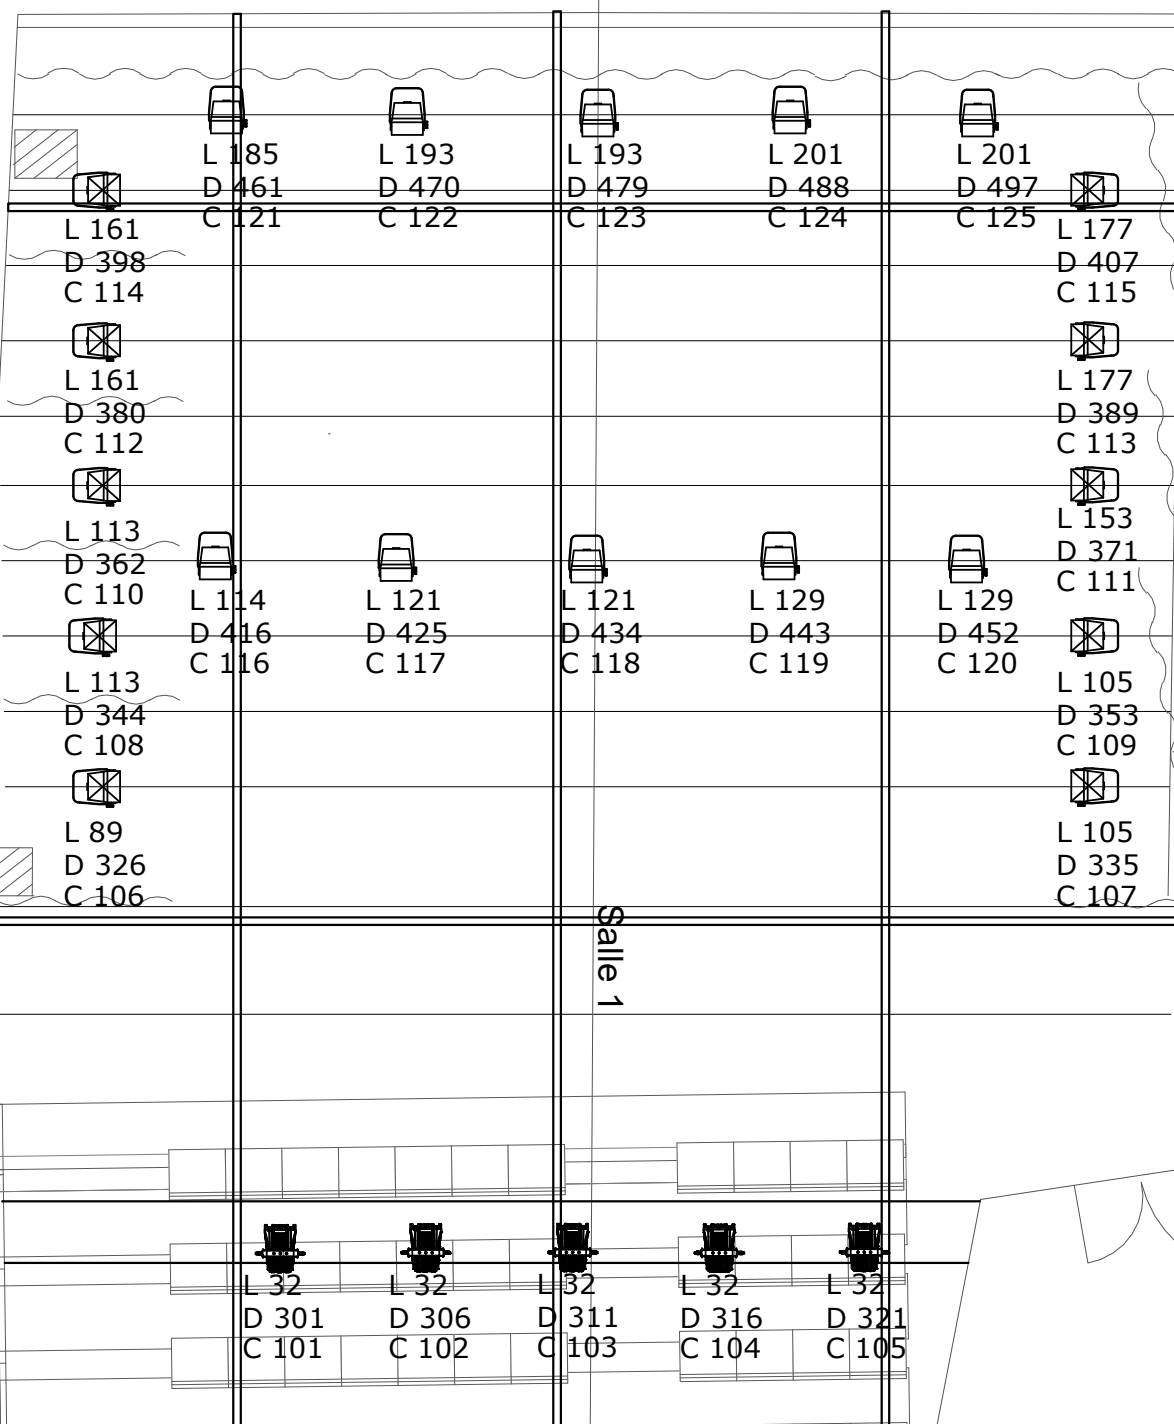

- Projecteurs communs :
-  10x Colorado 2 contre
 -  10x Colorado 1 latéraux
 -  5x Ovation P-56vW

Arrière scène salle 1

Pente accès décor

Salle 1